150mm DIA. ROUGH SAWN S.P.F. PRESSURE TREATED POSTS FLAT TOP POSTS. DRILL 45mm DIA. HOLES THROUGH THE POST FOR THE CHAIN.

INSTALL 150mm GALVANIZED NAIL TO SECURE THE CHAIN.

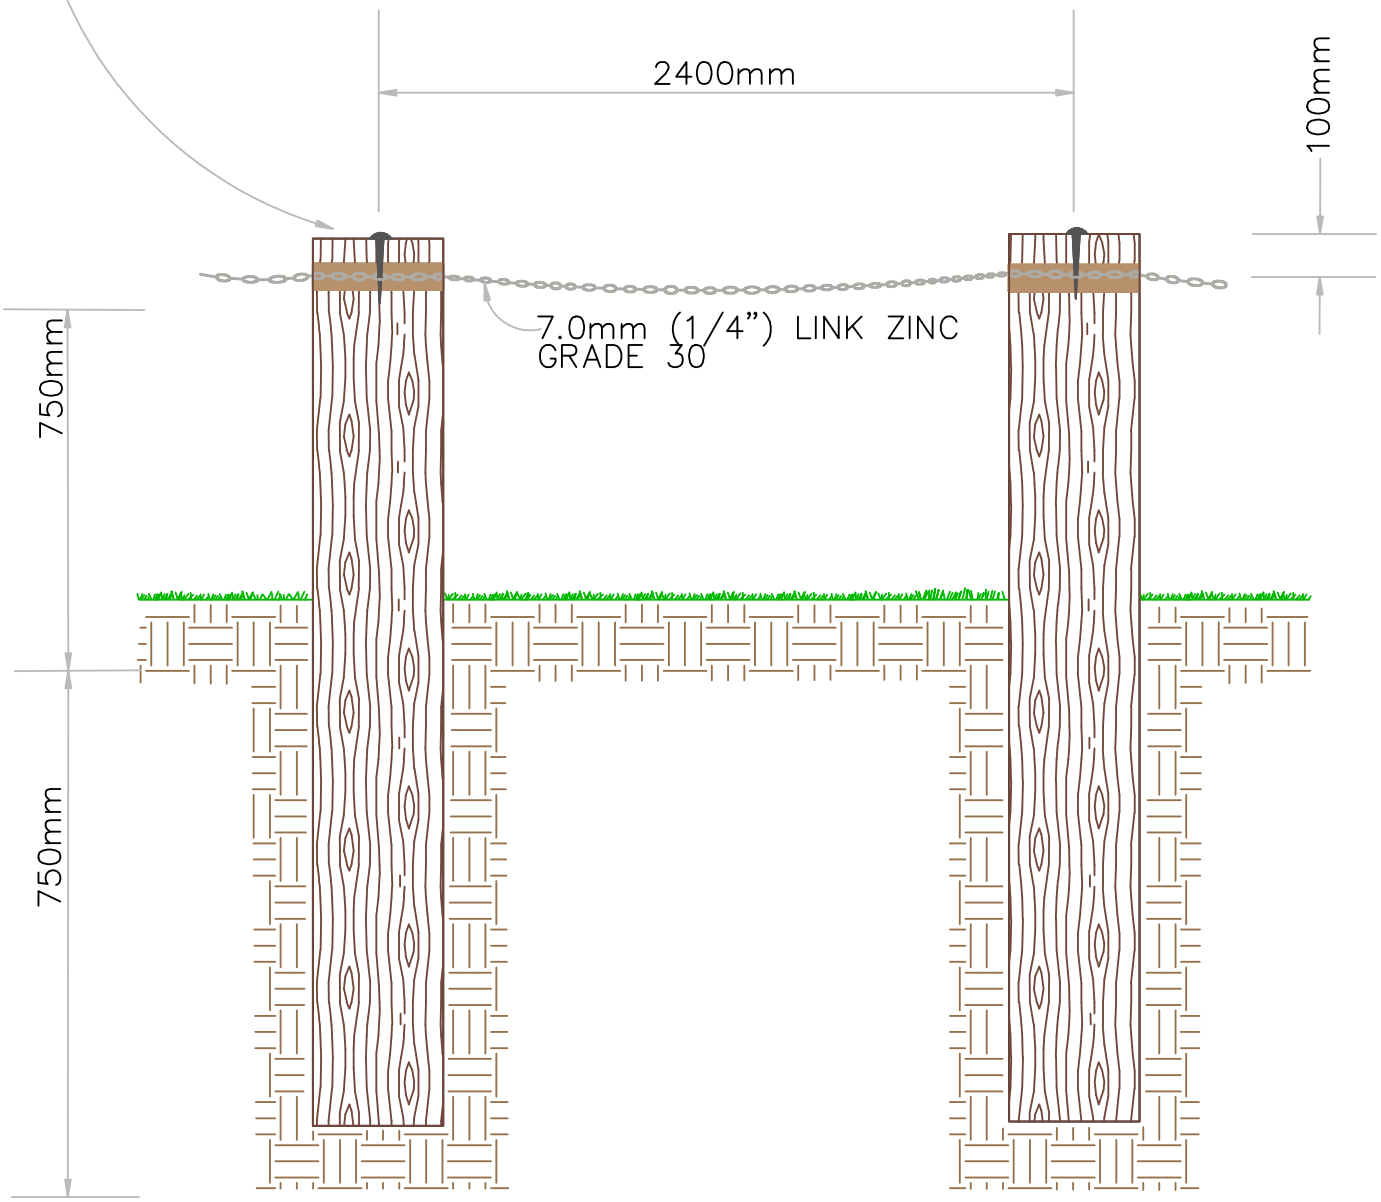


CONSTRUCTION NOTES!

1. COTRACTOR TO CONTACT ALL UTILITY COMPANIES 48 HOURS IN ADVANCE OF CONSTRUCTION.
2. ALL AREAS DISTURBED AS PART OF CONSTRUCTION ARE TO BE RESEEDED.

| No | DATE (YY MM DD) | REVISION DESCRIPTION | BY |
|---|---|---|---|
| | | | |

DATE: March 14, 2006
SCALE: N.T.S.
DRAWN: T.R.
APPROVED: M.M.

PARKS & OUTDOOR RECREATION
MEDICINE HAT The Gas City

TITLE: **BOLLARD AND CHAIN**

DWG No.: PK304 Rev.: