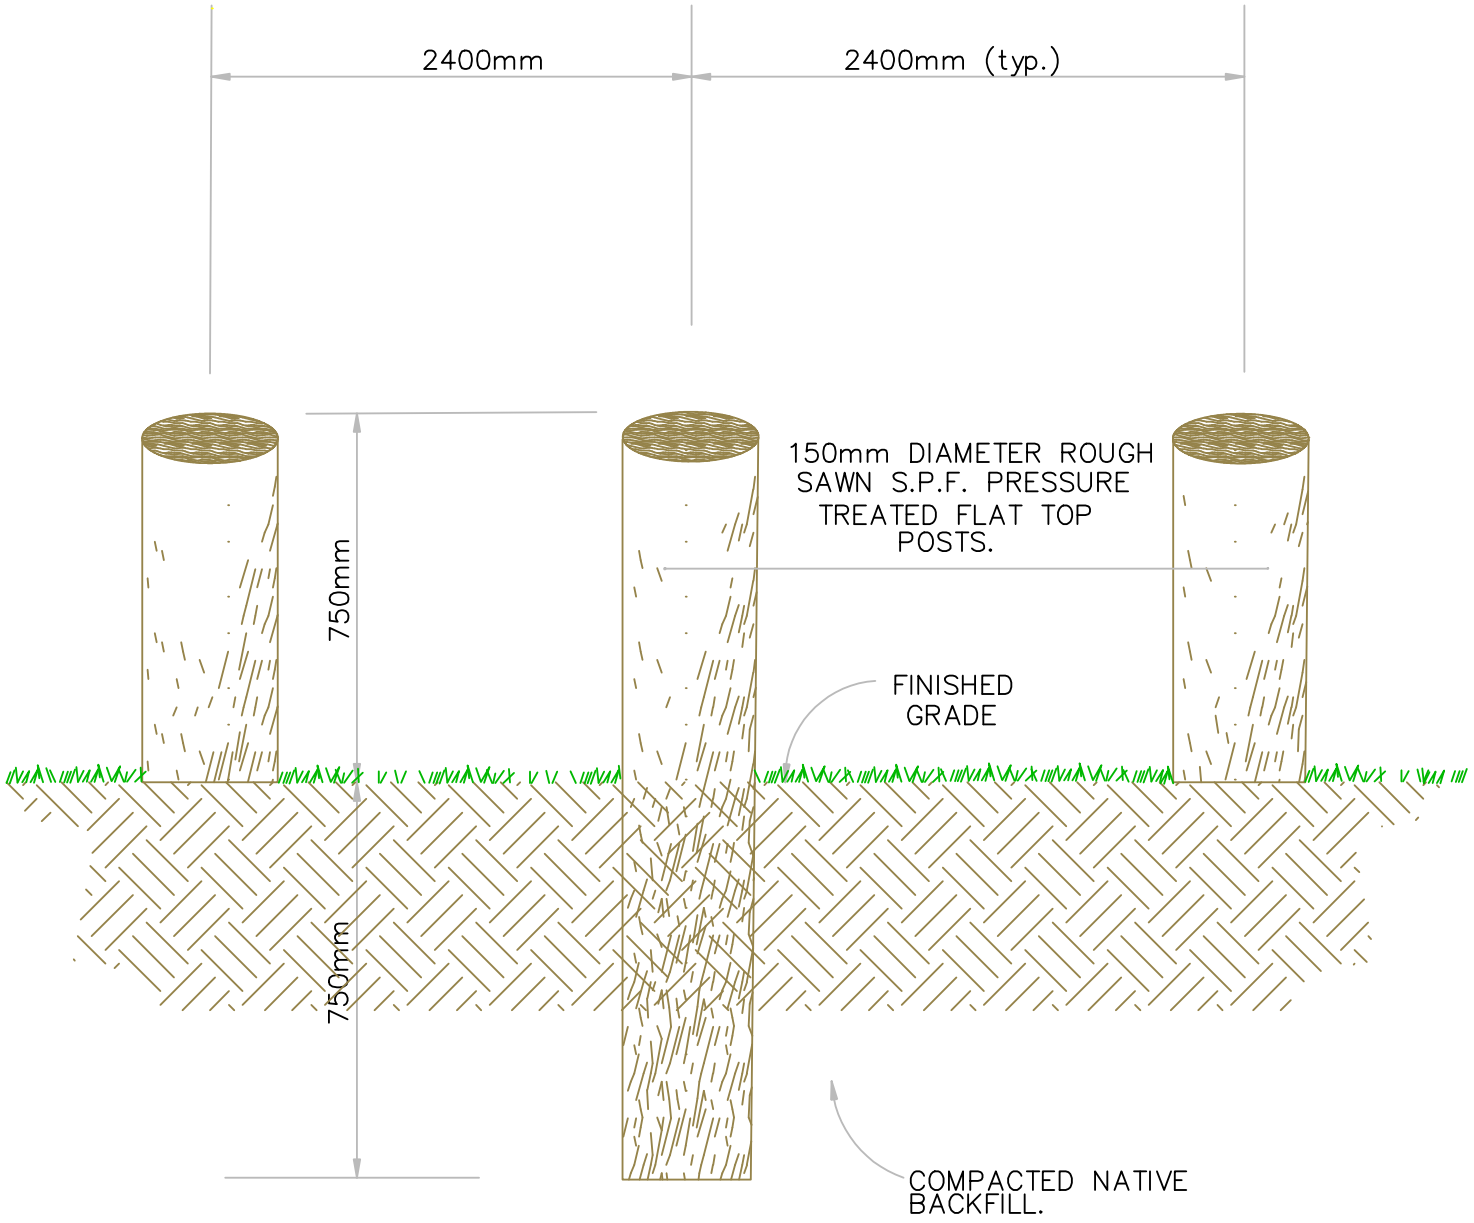

ELEVATION

POSTS TO BE PRESSURE TREATED CONSTRUCTION GRADE TIMBER. PRESSURE TREATMENT TO BE DOMTAR PENTA BROWN OR APPROVED EQUAL. ALL CUTS IN FIELD TO BE TREATED WITH SAME.

No	YY	MM	DD	REVISION DESCRIPTION	BY

DATE: March 14, 2006
SCALE: N.T.S.
DRAWN: T.R.
APPROVED: M.M.

PARKS & OUTDOOR RECREATION
MEDICINE HAT The Gas City

TITLE: **WOOD BOLLARD DETAIL**

DWG No.: **PK306** Rev.: