# NOTES

1. 4–INCH GRATE
2. BUBBLER: RAIN BIRD 1402 0.50 GPM
3. ROOT WATERING SYSTEM:
   RAIN BIRD RWS–BG02
   (INCLUDES 1402 0.50 GPM BUBBLER WITH RISER, GRATE, SWING ASSEMBLY, 1/2" MALE NPT INLET, AND BASKET CANISTER)
4. FINISH GRADE
5. PEA GRAVEL
   OR RWS SAND SOCK (RWS–SOCK) FOR SANDY SOILS
6. 1/2–INCH PVC SCH 80 NIPPLE
7. 1/2–INCH 90–DEGREE ELBOW
8. 12–INCH SWING ASSEMBLY
9. 1/2–INCH MALE NPT INLET
10. PVC SCH 40 TEE OR EL
11. LATERAL PIPE
12. 4–INCH BASKET WEAVE CANISTER

# NEW OR RELOCATED TREES

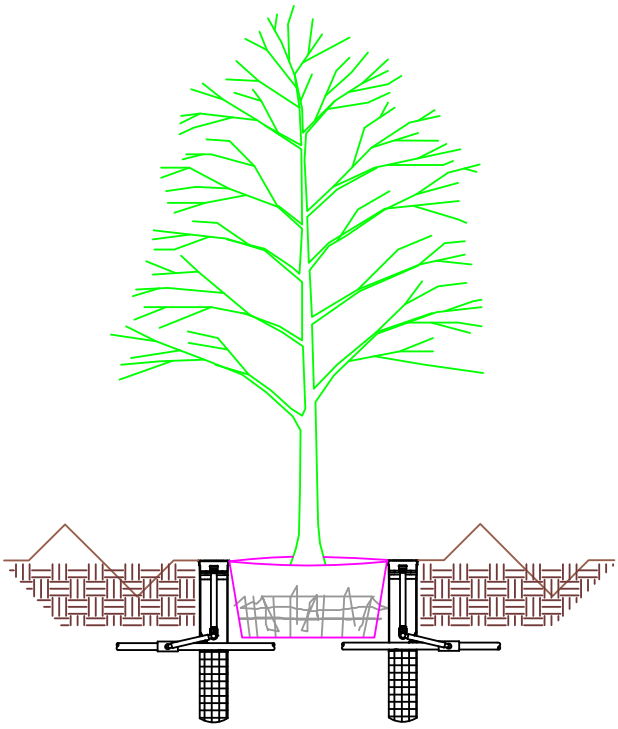

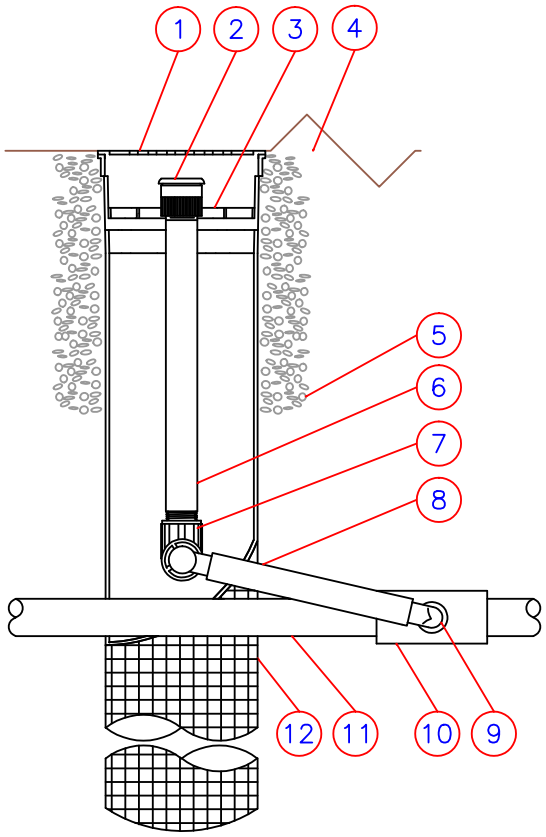


# EXISTING TREES

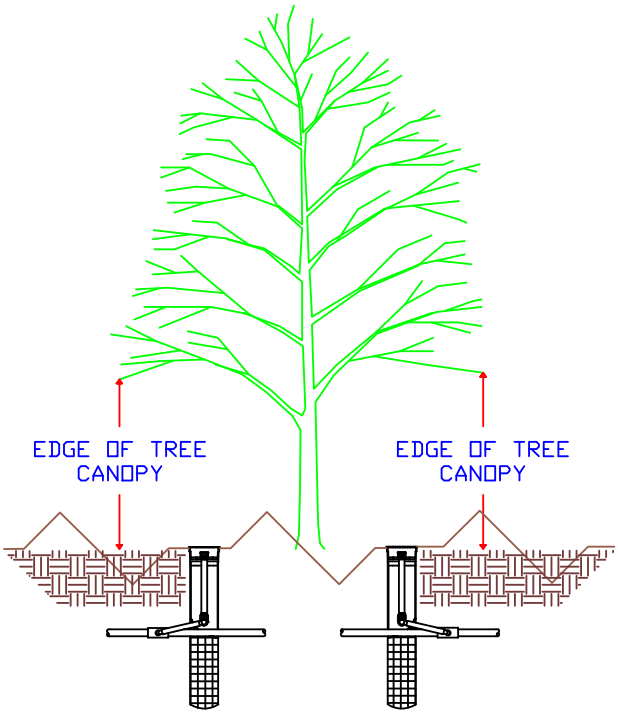


| No | YY | MM | DD | REVISION DESCRIPTION | BY |
|---|---|---|---|---|---|
| | | | | | |

DATE: March 14, 2006
SCALE: N.T.S.
DRAWN: T.R.
APPROVED: M.M.

PARKS & OUTDOOR RECREATION
MEDICINE HAT The Gas City

TITLE:
**IRRIGATION ROOT WATERING SYSTEM (RAINBIRD RWS SPRINKLER)**

DWG No.: **PK1002** Rev.: